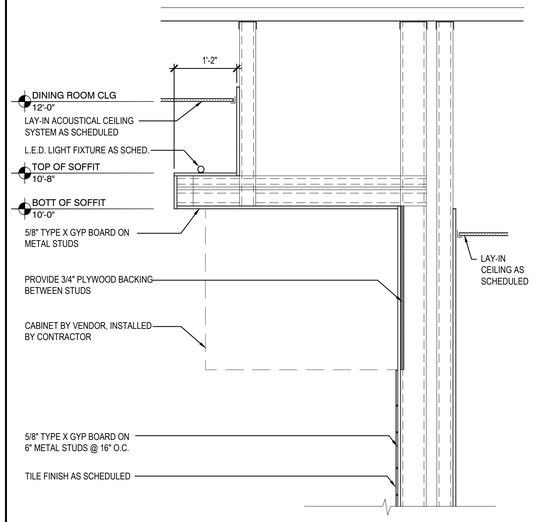

CONDITION "A"

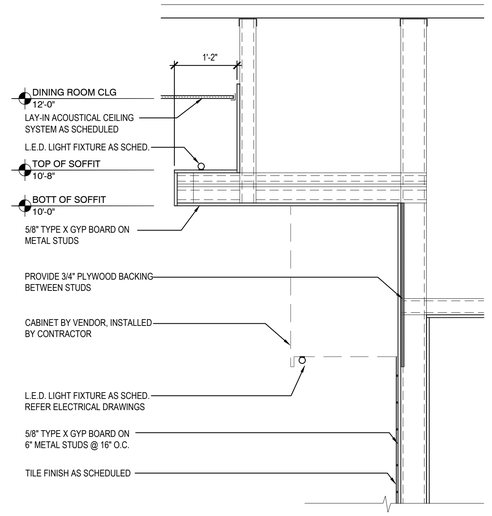

CONDITION "B"

BEVERAGE STATION COUNTER DETAILS	9
Scale= 3/4" = 1'-0"	A-402

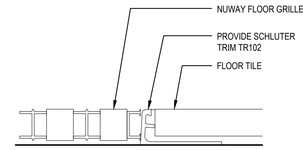

VESTIBULE FLOOR GRILLE	3
Scale= NTS	A-402

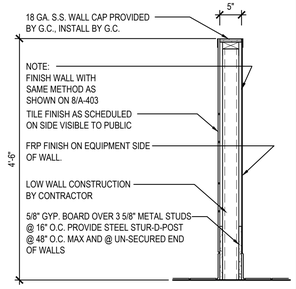

LOW WALL DETAIL	2
Scale= 3/4" = 1'-0"	A-402

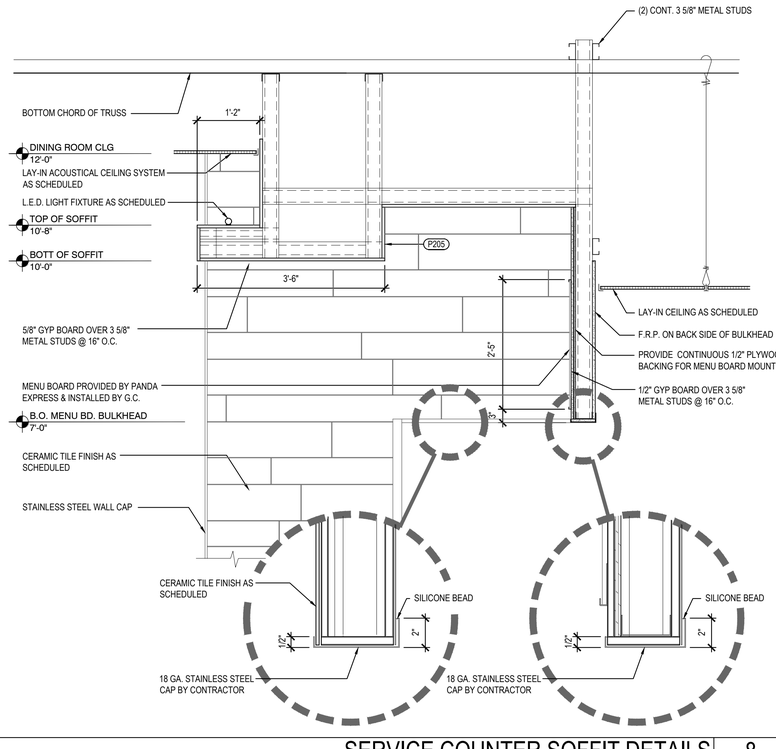

SERVICE COUNTER SOFFIT DETAILS	8
Scale= 3/4" = 1'-0"	A-402

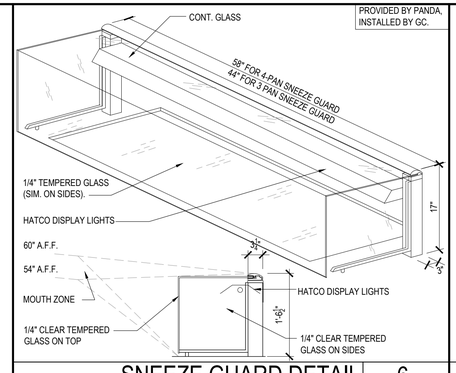

SNEEZE GUARD DETAIL	6
Scale= NTS	A-402

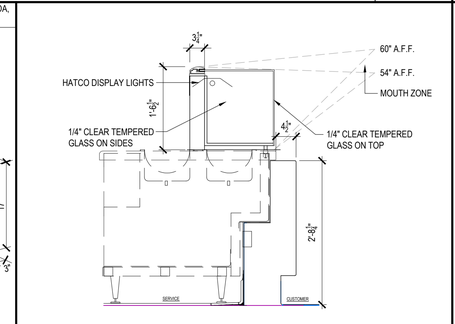

SNEEZE GUARD DETAIL	5
Scale= NTS	A-402

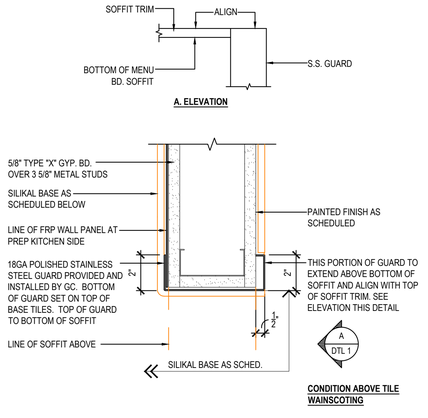

CORNER GUARD DETAIL	1
Scale= 3" = 1'-0"	A-402

NOT USED	7
Scale= 1 1/2" = 1'-0"	A-402

NOT USED	4
Scale= 1 1/2" = 1'-0"	A-402

PANDA EXPRESS, INC.
1683 Walnut Grove Ave.
Rosemead, California
91770
Telephone: 626.799.9898
Facsimile: 626.372.8288

All ideas, designs, arrangement and plans indicated or represented by this drawing are the property of Panda Express Inc. and were created for use on this specific project. None of these ideas, designs, arrangements or plans may be used by or disclosed to any person, firm, or corporation without the written permission of Panda Express Inc.

REVISIONS:

ISSUE DATE:

1st	PERMIT/BID SET	01-13-20

DRAWN BY:

PANDA PROJECT #: S8-20-D6790
ARCH PROJECT #: 18044.035

khcloverarchitect
8813 Penrose Lane, Suite 400,
Lenexa, KS 66219
ph: 913.649.8181 • fx: 913.649.1275

PANDA EXPRESS
TRUE WARM & WELCOME 2300
CANAL ST. & WINCHESTER BLVD
CANAL-WINCHESTER, OH 43110

A-402

ARCHITECTURAL DETAILS

PERMIT/BID SET 01-13-20