RECORD OF SURVEY
PROPERTY OF PLASSE, ET UX

PORTION OF SOUTHWEST 1/4 OF SECTION 8, TOWNSHIP 9 NORTH, RANGE 17 EAST, MOUNT DIABLO MERIDIAN, UNINCORPORATED TERRITORY, AMADOR COUNTY, CALIFORNIA

Charles E. Schafer P.O. Box 221 Sutter Creek, California 95685
Licensed Land Surveyor 3539
September 23, 1969
SCALE: 1"=50'

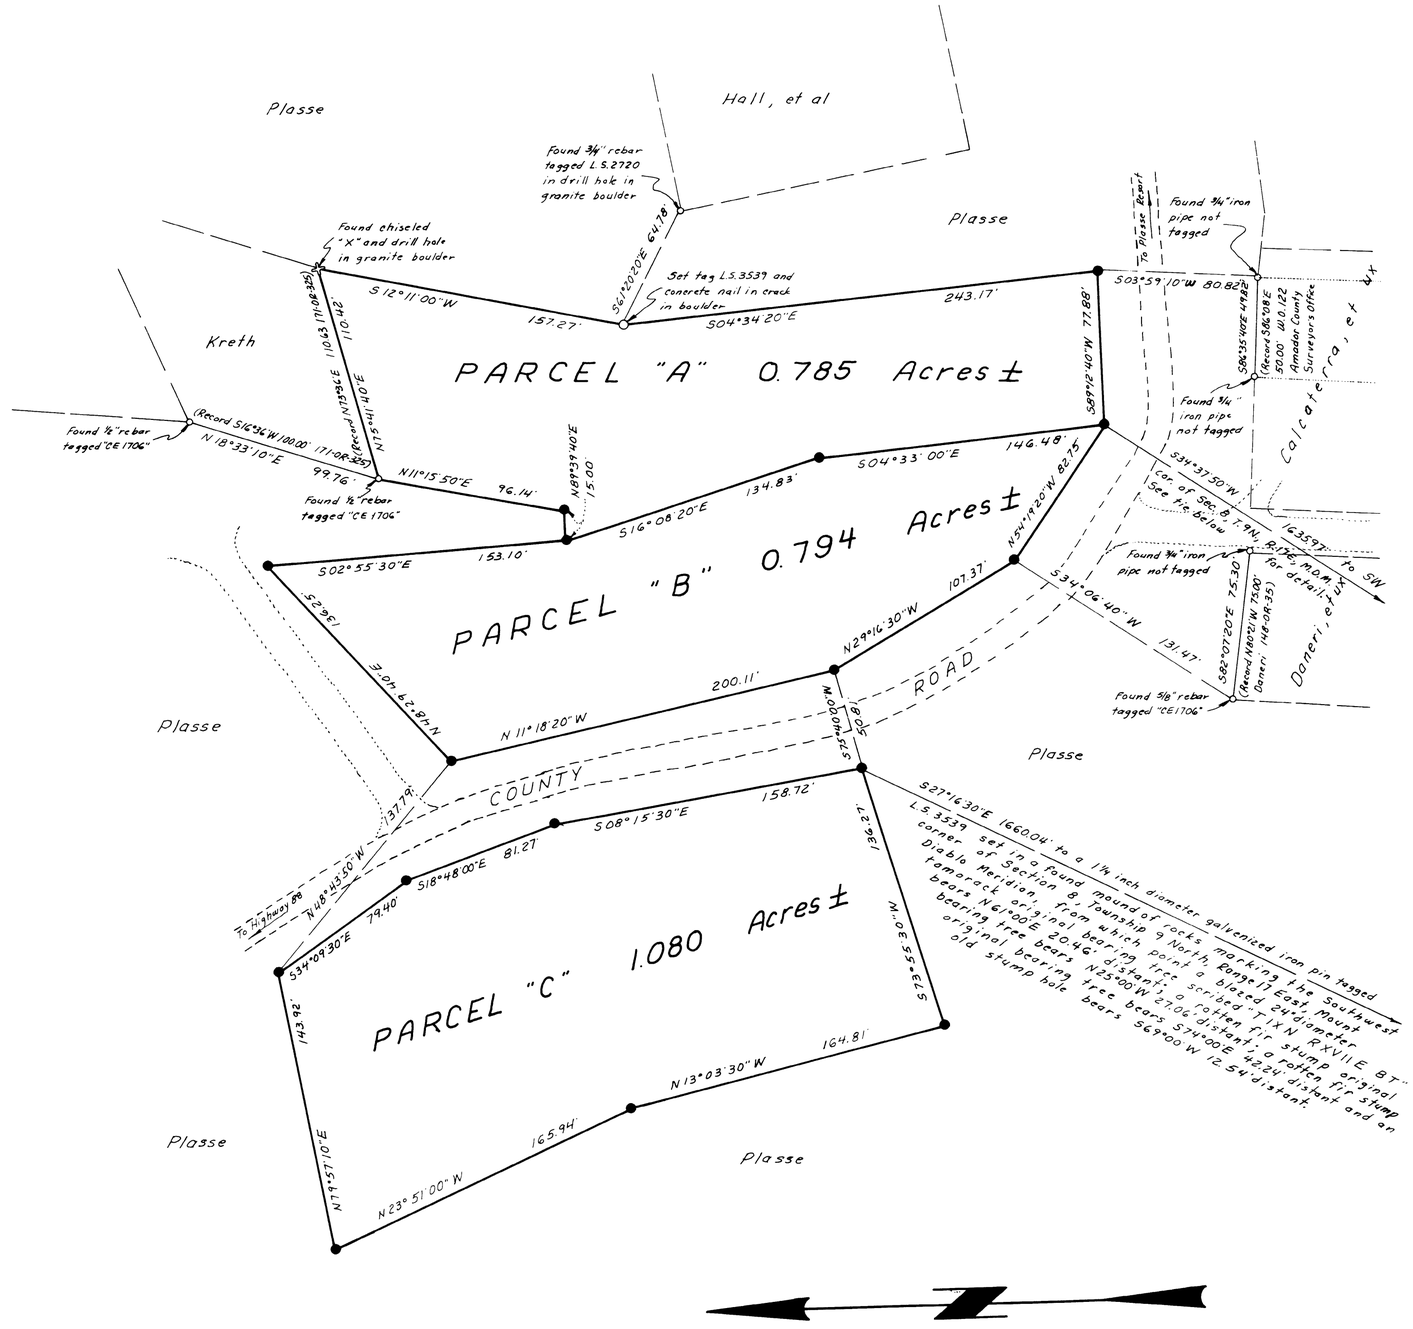

SURVEYOR'S CERTIFICATE

This map correctly represents a survey made by me or under my direction in conformance with the requirements of the Land Surveyors Act in August, 1969, at the request of Maurice Plasse.

Charles E. Schafer
Charles E. Schafer LS 3539

LICENSED LAND SURVEYOR CHARLES E. SCHAFER 3539 State of California

COUNTY SURVEYOR'S CERTIFICATE

This map has been examined for conformance with the requirements of the Land Surveyors Act this 25 day of September, 1969.

L. L. McMinn
Amador County Surveyor
BY Ciro L. Toma, DEPUTY

NOTES AND LEGEND

—●— Denotes a 1/2", 5/8" or 3/4" diameter iron pin or pipe tagged L.S.3539 and set on this survey.

All other monuments found or set are as noted on plat.

The meridian of this survey is referred to the true meridian as established by solar observation.

COUNTY RECORDER'S CERTIFICATE

Filed this 25 day of September, 1969, at 11:46 A.M. in Book 15 of Maps and Plats at page 52 at the request of CIRO L TOMA

Fee $5.00

Amador County Recorder