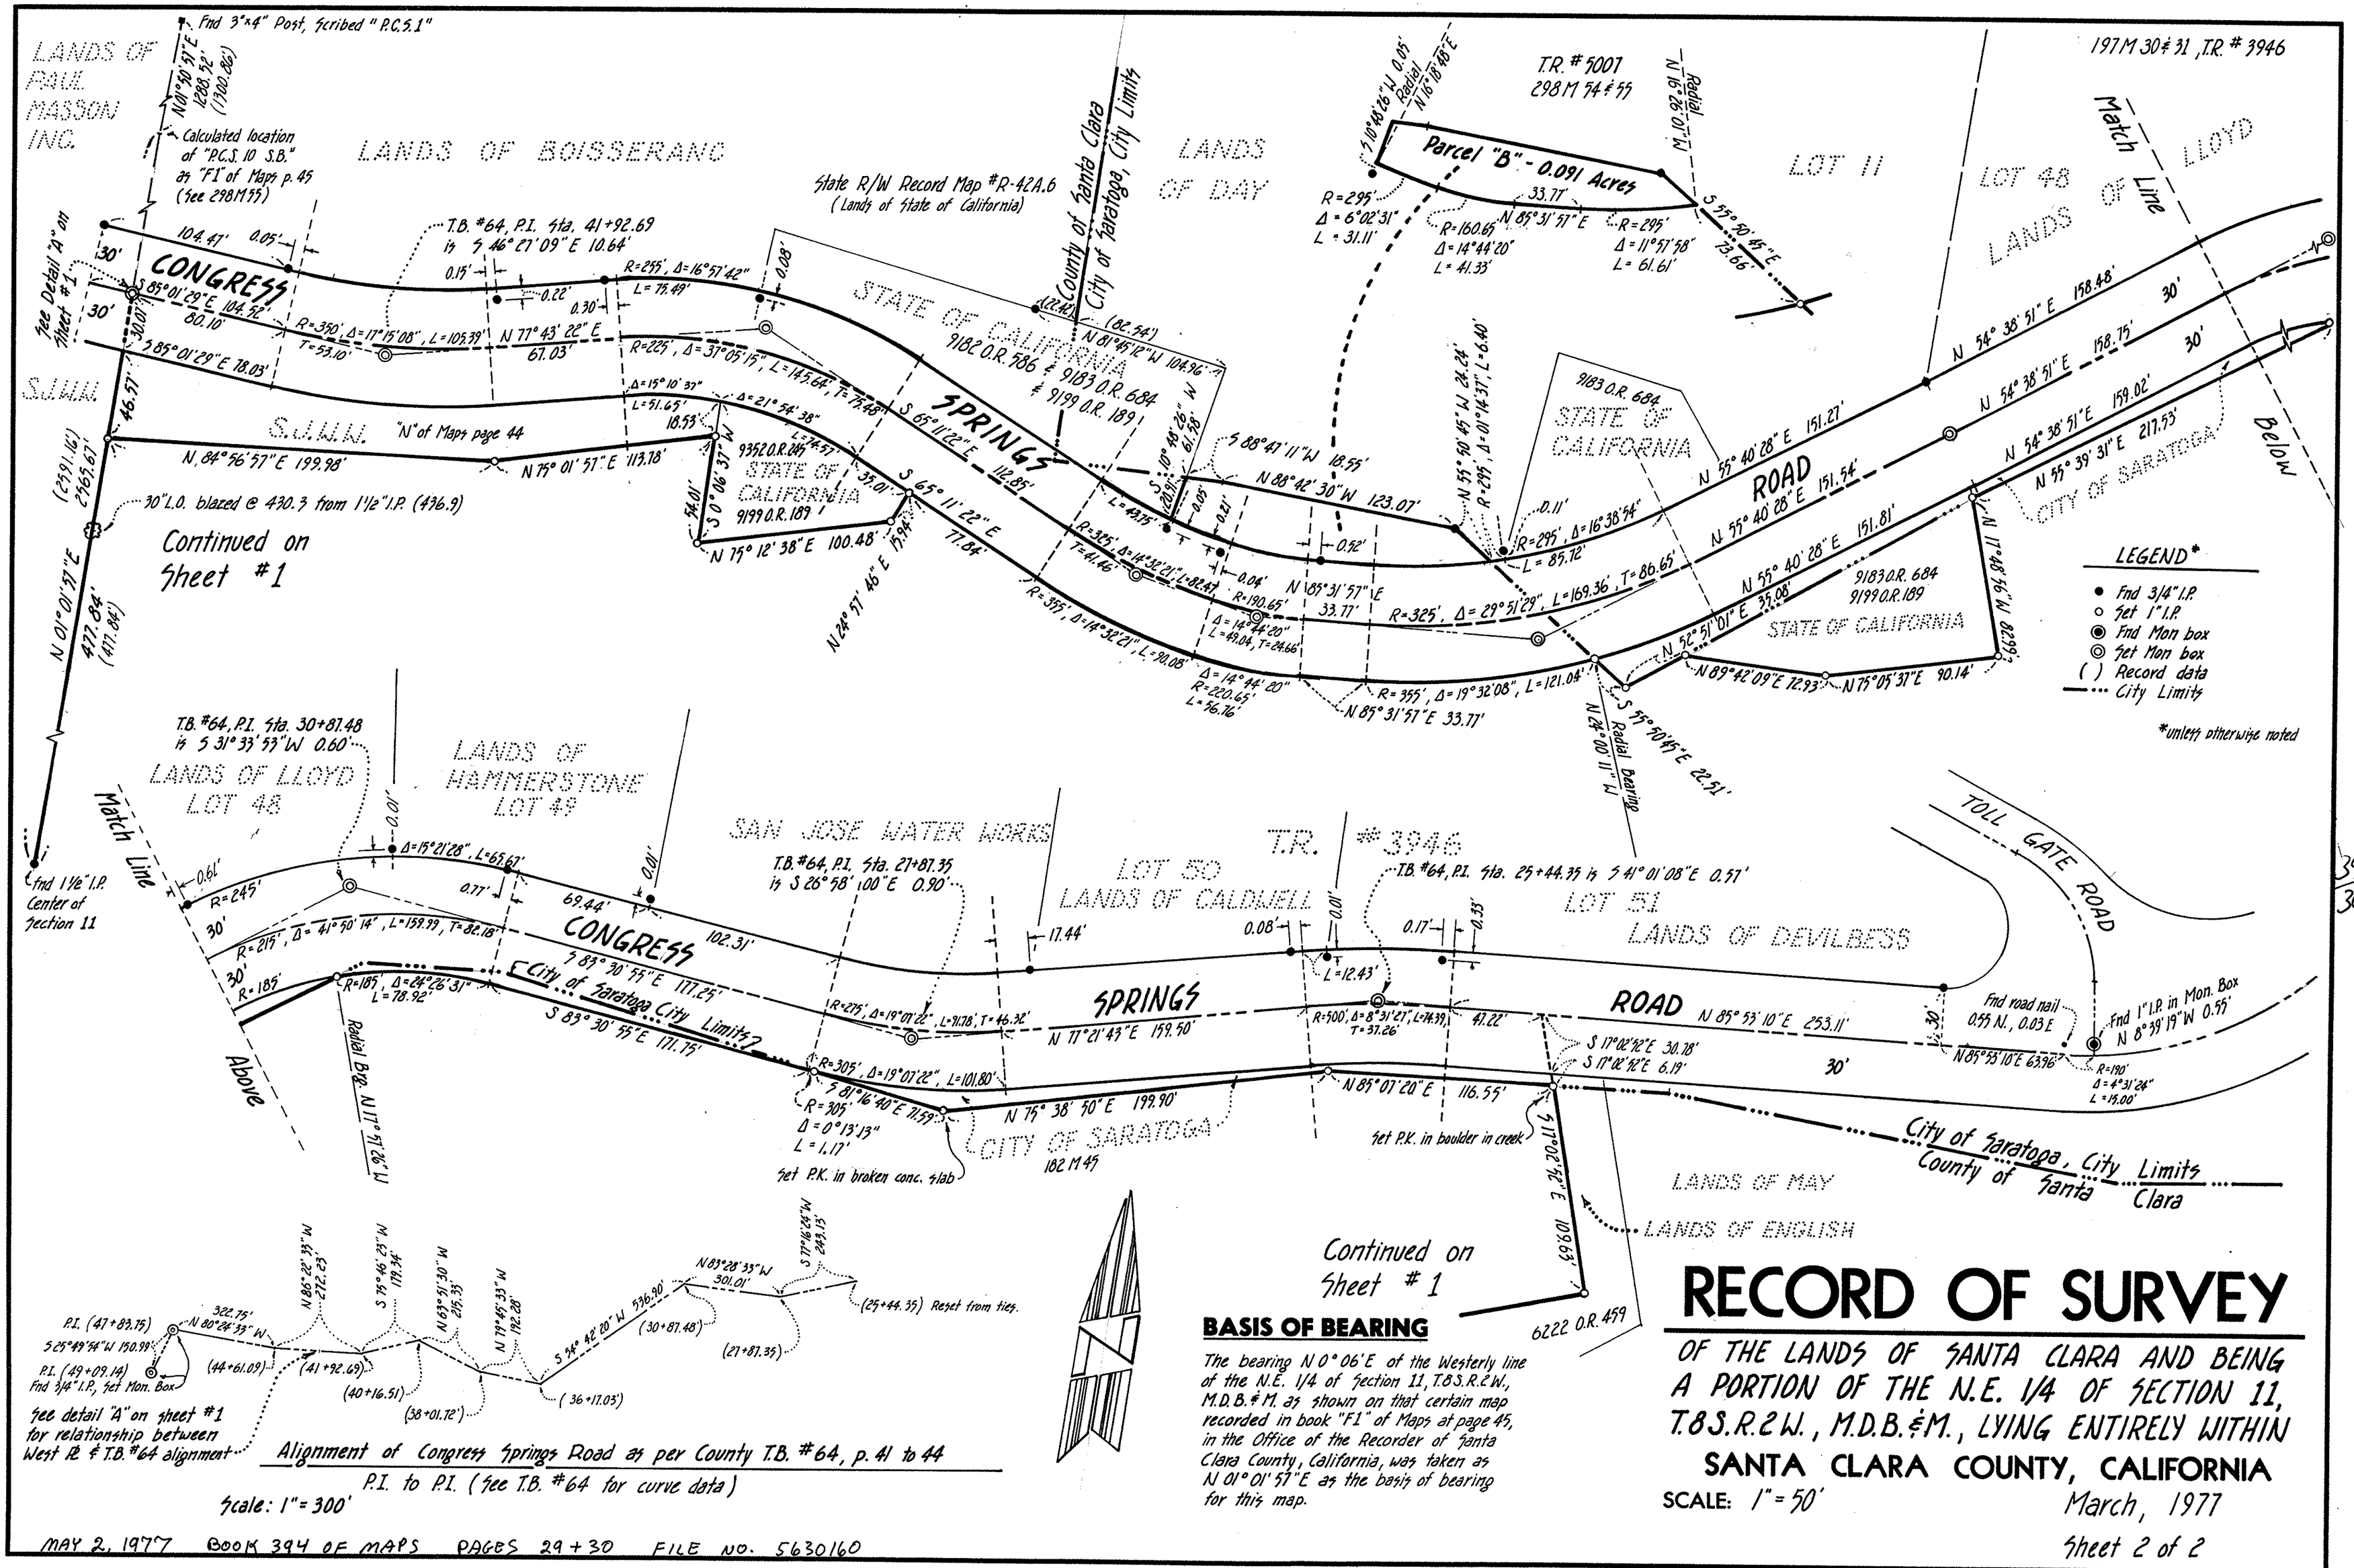

BASIS OF BEARING

The bearing N 0° 06' E of the Westerly line of the N.E. 1/4 of Section 11, T.8S.R.2W., M.D.B.&M. as shown on that certain map recorded in book "F1" of Maps at page 45, in the Office of the Recorder of Santa Clara County, California, was taken as N 01° 01' 57" E as the basis of bearing for this map.

RECORD OF SURVEY

OF THE LANDS OF SANTA CLARA AND BEING A PORTION OF THE N.E. 1/4 OF SECTION 11, T.8S.R.2W., M.D.B.&M., LYING ENTIRELY WITHIN

SANTA CLARA COUNTY, CALIFORNIA

SCALE: 1" = 50'

March, 1977

Sheet 2 of 2

MAY 2, 1977 BOOK 394 OF MAPS PAGES 29 + 30 FILE NO. 5630160

T.B. #231 pages 16-42 & 51,
T.B. #64 pages 41-44
T.B. #153 pages 7-11 & 90-95

394/30

30

30